FilmL.A., Inc.
6255 W Sunset Blvd, 12th Floor
Hollywood, CA 90028
t: (213)977-8600 - f: (213)977-8601
www.filmla.com

Summary Information

Permit No: F00141095-B **Type of Permit:** FILMING **Release Date:** 08/14/2018

Production Company TWENTIETH CENTURY FOX TELEVISION
FRESH OFF THE BOAT

Insured Company Name TWENTIETH CENTURY FOX TELEVISION

Contact Phone No. 1 310-969-4789
Contact Phone No. 2 310-969-4818
Fax 10201 W PICO BLVD, BLDG 89, 2ND FLOOR
Address LOS ANGELES, California 90035

Production Title FRESH OFF THE BOAT #502

Type of Production TV Sitcom

Producer Justin McEwen

Director Anya Adams

1st AD Sean Kavanagh

Production Manager Jennifer Anderson

FilmL.A. Coordinator Brian Palmert

Location Manager Kimberly Crabb
Primary Phone Mobile - 310-749-4630
Secondary Phone Office - 310-969-4891

Location Assistant TBD TBD
Primary Phone Mobile - 555-555-5555
Secondary Phone

Fees

FILMLA NON-REFUNDABLE FILM PERMIT RIDER FEE	$109.00

Total Permit Fee $109.00

Number of Locations 1

NOT A PERMIT

FilmL.A., Inc.
6255 W Sunset Blvd, 12th Floor
Hollywood, CA 90028
t: (213)977-8600 - f: (213)977-8601
www.filmla.com

Summary Information — Location

Permit Number	F00141095-B	**Location Manager**	Kimberly Crabb
Production Company	TWENTIETH CENTURY FOX TELEVISI...	Primary Phone	Mobile - 310-749-4630
Insured Company	TWENTIETH CENTURY FOX TELEVISI...	Secondary Phone	Office - 310-969-4891
Production Title	FRESH OFF THE BOAT #502		

Location Address W. Bluff Creek Dr., S Campus Center Dr - Westlawn Ave., Los Angeles, CA, 90094

Location Type Street

Film Dates 8/14/2018 - 8/14/2018 05:00 - 14:00 1 day

Open or Closed to the Public Open

Generic Conditions

*Certain service and personnel fees required by jurisdictional agencies are not collected by FilmL.A. Any such fees must be paid directly to the appropriate agency, and a separate invoice will be provided to the permittee.
All travel lanes and bike lanes shall be closed per the WATCH manual.
Community Survey Obtained
Must Maintain 5' Clearance on Sidewalks/Walkways
Must maintain local/emergency access
No cast or crew parking on area streets
No interference with merchant activity.
No stopping or setting up in front of merchants or residents without prior approval
Notify LAPD Pacific Division (310) 482-6334 and comm. (213) 978-6552 1/2 hour prior to any gunfire, brandishing weapons, special effects or simulated emergency or criminal activity.
Number of uniformed officers listed on the permit is a minimum requirement. Permittee remains responsible for deploying a sufficient number of uniformed officers to provide traffic and crowd control to ensure the safety of the film crew and the public.
Traffic control must be done in accordance w/MUTCD
Traffic Officers Required
Uniformed officers shall have a copy of the film permit in their possession and are required to confirm that all traffic control signage devices are in place.

Please see attached document 141095_FULL_BLUFF CREEK_WESTLAWN_CAMPUS CENTER DR_ (002).pdf

Equipment on Location

Type	Quantity
5 or 10 ton trucks	4
Cast/Crew vehicles	80
Cube Trucks	4
Generator	1
Picture vehicles	5

Personnel on Location

Type	Quantity
Cast	7
Crew	50
Extras	10
Off-Duty/Retired LAPD Officer(s)	2

NOT A PERMIT

FilmL.A., Inc.
6255 W Sunset Blvd, 12th Floor
Hollywood, CA 90028
t: (213)977-8600 - f: (213)977-8601
www.filmla.com

Summary Information — Location

Permit Number	F00141095-B	**Location Manager**	Kimberly Crabb
Production Company	TWENTIETH CENTURY FOX TELEVISI...	Primary Phone	Mobile - 310-749-4630
Insured Company	TWENTIETH CENTURY FOX TELEVISI...	Secondary Phone	Office - 310-969-4891
Production Title	FRESH OFF THE BOAT #502		

Trailers	4
Vans	4

Filming Activities Drive by; Drive ups & away; Emergency vehicles with flashing lights; Equipment on sidewalk, in curb lane & across street; Exterior Dialogue; Intermittent pedestrian control; Intermittent traffic control - 2 minute standard (except 0700-0900 hrs & 1500-1900 hrs); Car Stall Scene; Walk & Talk ;

Jurisdiction **Political:** Los Angeles City - Council District 11 **Police:** Los Angeles Police Department **Fire:** Los Angeles City

Thomas Guide **Page:** 672 **Grid:** E7

Coordinator Note RIDER B EXTENDS END TIME TO 1400HRS

Parking

Base Camp Location Type : Other Location
TWENTIETH CENTURY FOX STUDIOS
10201 W Pico Blvd,
Los Angeles, CA,
90064

Crew Parking Location Type : Other Location
TWENTIETH CENTURY FOX STUDIOS
10201 W Pico Blvd,
Los Angeles, CA,
90064

NOT A PERMIT

Permit #F00141095-B

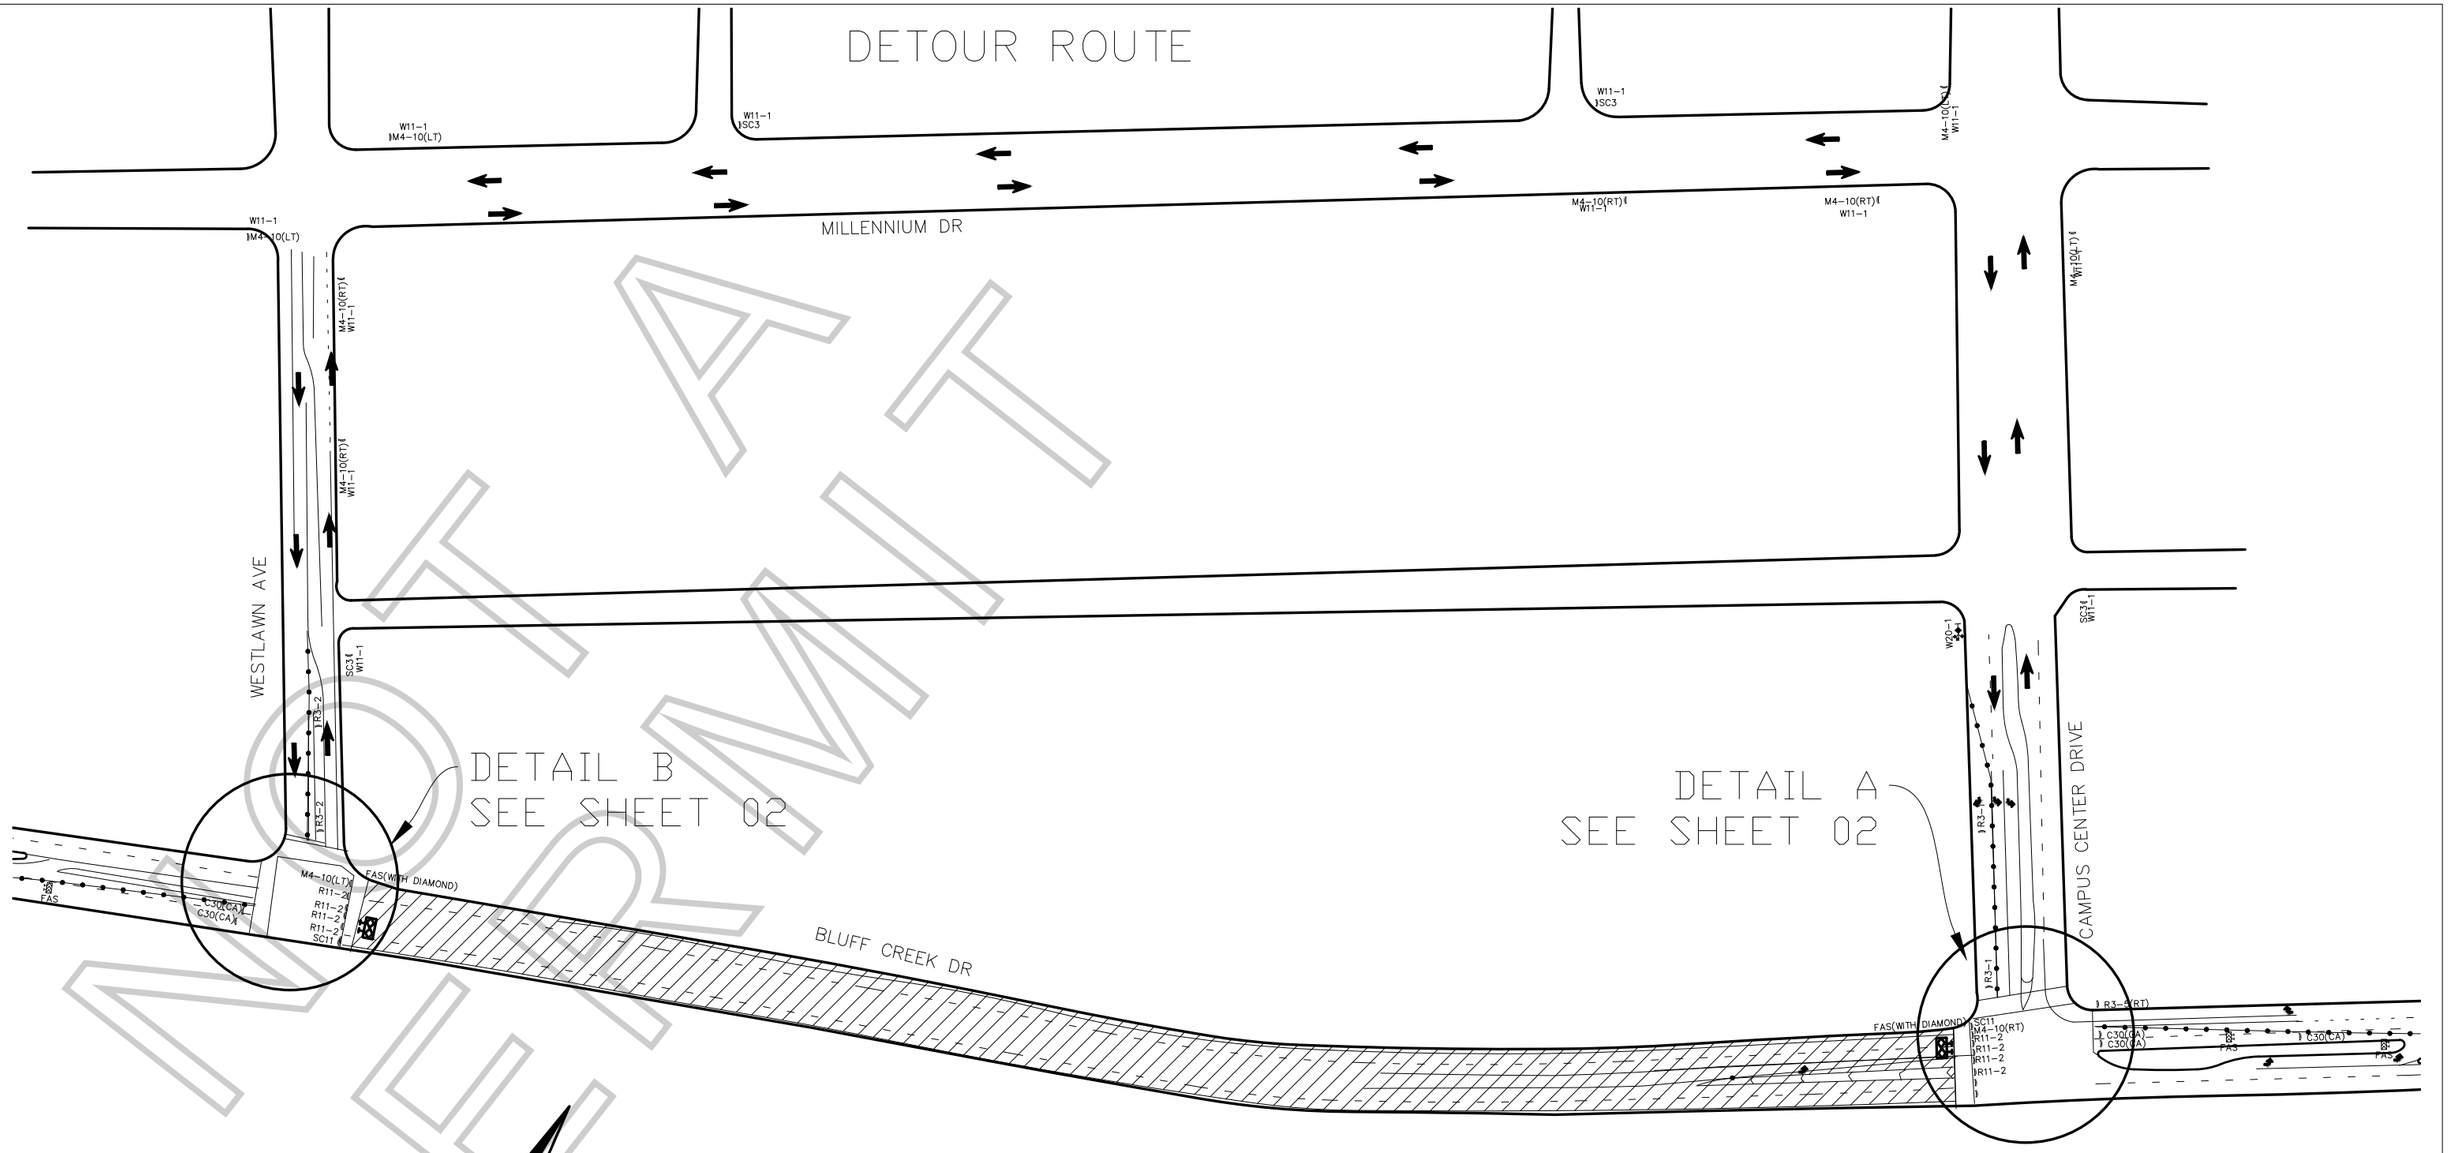

SHEET 01 OF 02

LEGEND:

- ADVANCE WARNING SIGN
- SIGN ON TYPE I BARRICADE
- TRAFFIC CONE 28" (REFLECTIVE)
- FLASHING ARROW SIGN (FAS)
- CLOSURE/WORK AREA

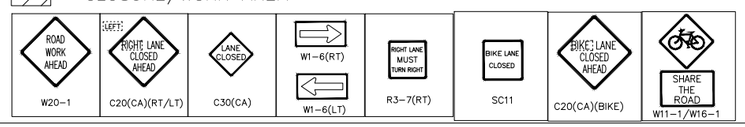

FILM LA COORDINATOR: BRIAN PALMERT
FILM LA PERMIT # F-141095

CLOSURE INFO:

FULL CLOSURE OF BLUFF CREEK DRIVE
FROM WESTLAWN AVE-CAMPUS CENTER DR

8/14, 0600-1200

20TH CENTURY FOX TV
"FRESH OFF THE BOAT"
LOCATIONS CONTACT:
JDP 323.260.4777(4PPS)

TCP DRAWN BY:
ISMAEL ROPDRIGUEZ
PACIFIC TRAFFIC CONTROL, INC.
323.981.0600 PH.
LIC # 944488

GENERAL NOTES:

1. ALL SIGNING, STRIPING, AND TRAFFIC CONTROL DEVICES SHALL CONFORM TO THE CURRENT STATE OF CALIFORNIA DEPARTMENT OF TRANSPORTATION (CALTRANS) STANDARD PLANS AND STANDARD SPECIFICATIONS, CALIFORNIA M.U.T.C.D., AND ANY ADDENDUMS THERTO, AND AS SHOWN ON THESE PLANS.
2. THERE SHALL BE NO INTERFERENCE WITH TRAFFIC SIGNALS OR CROSSWALKS.
3. CONES SHALL BE 28" MINIMUM HEIGHT AND SHALL HAVE REFLECTORIZED SLEEVES FOR NIGHT WORK.
4. POLICE SHALL DIRECT TRAFFIC AS NECESSARY.

NOT A PERMIT

Permit #F00141095-B

DETAIL A

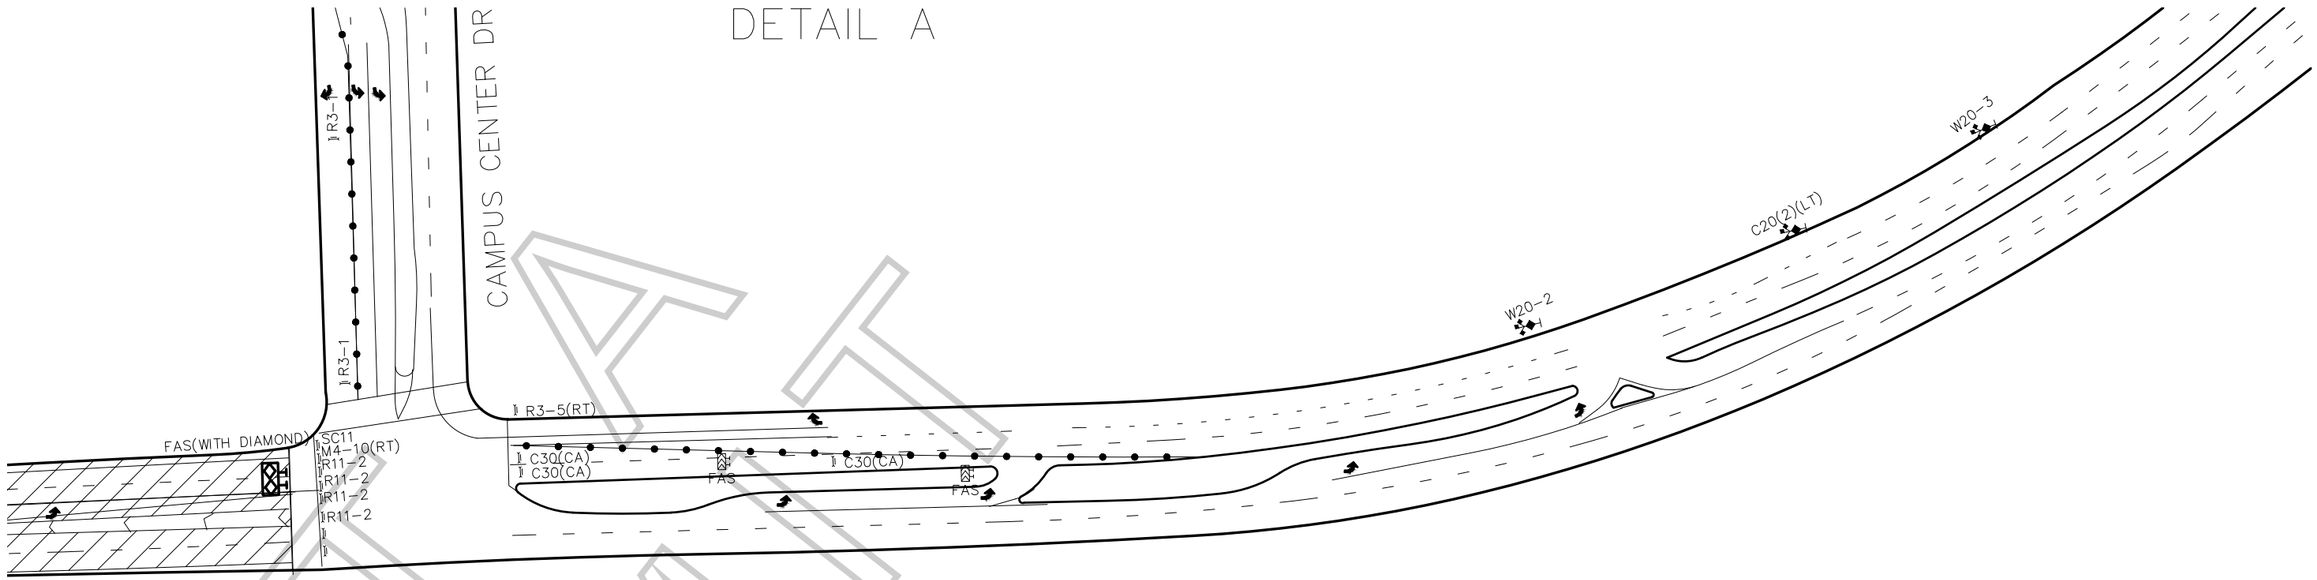

DETAIL B

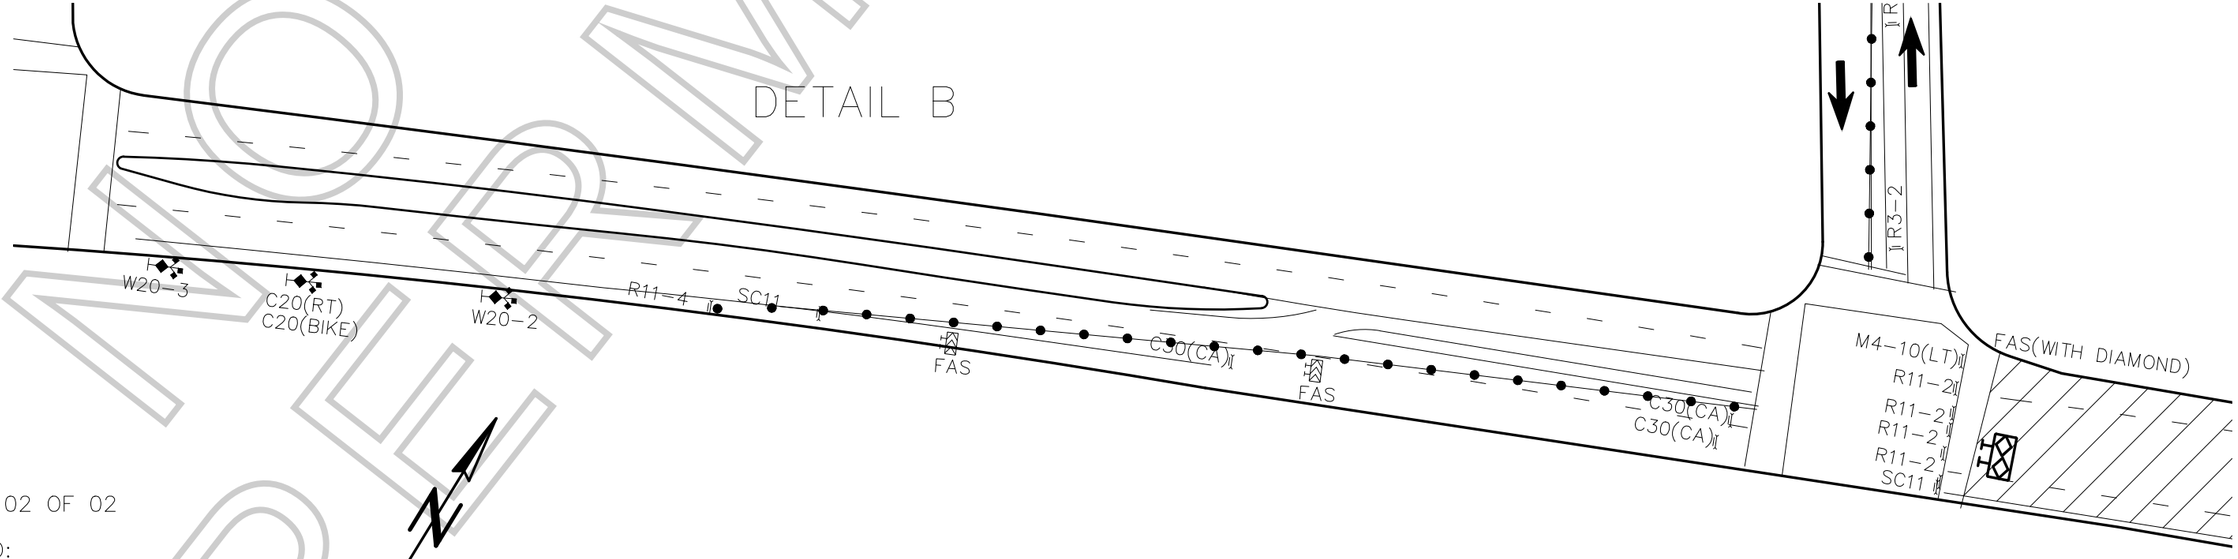

SHEET 02 OF 02

LEGEND:

- ADVANCE WARNING SIGN
- SIGN ON TYPE I BARRICADE
- TRAFFIC CONE 28" (REFLECTIVE)
- FLASHING ARROW SIGN (FAS)
- CLOSURE/WORK AREA

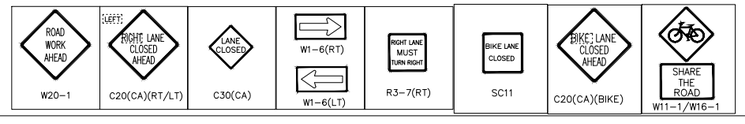

FILM LA COORDINATOR: BRIAN PALMERT
FILM LA PERMIT # F-141095

CLOSURE INFO:

FULL CLOSURE OF BLUFF CREEK DRIVE
FROM WESTLAWN AVE-CAMPUS CENTER DR
8/14, 0600-1200

20TH CENTURY FOX TV
"FRESH OFF THE BOAT"
LOCATIONS CONTACT:
JDP 323.260.4777(4PPS)

TCP DRAWN BY:
ISMAEL ROPDRIGUEZ
PACIFIC TRAFFIC CONTROL, INC.
323.981.0600 PH.
LIC # 944488

GENERAL NOTES:

1. ALL SIGNING, STRIPING, AND TRAFFIC CONTROL DEVICES SHALL CONFORM TO THE CURRENT STATE OF CALIFORNIA DEPARTMENT OF TRANSPORTATION (CALTRANS) STANDARD PLANS AND STANDARD SPECIFICATIONS, CALIFORNIA M.U.T.C.D., AND ANY ADDENDUMS THERTO, AND AS SHOWN ON THESE PLANS.
2. THERE SHALL BE NO INTERFERENCE WITH TRAFFIC SIGNALS OR CROSSWALKS.
3. CONES SHALL BE 28" MINIMUM HEIGHT AND SHALL HAVE REFLECTORIZED SLEEVES FOR NIGHT WORK.
4. POLICE SHALL DIRECT TRAFFIC AS NECESSARY.

NOT A PERMIT